

EACH FLOOR SLAB AREA : 3328 S.FT
TOTAL NO OF FLOORS : 6½NO (STILT+FIRST +4UPPER FLOORS + PENT HOUSE)
TOTAL FLOORS SLAB AREA : 3328 S.FT X 6FLOORS + PENT HOUSE
=19968 S.FT + 1910 S.FT = 21878 S.FT

NO OF FLATS IN EACH FLOOR - 2 NO
TOTAL NO OF FLATS : 5F X 2 NO = 10 NO + 1NO (PENTHOUSE) = 11 NO

ARCHITECTS

Rao's Creatives

501 Nandana Varan, G-1
97A-5-46, Gandhipuram - 2
RAJAHENDRAYARAM - 3
Cell : 9440177204
Whatsapp only : 9746827555
Mail : raoscreatives@gmail.com



CHIEF CONSULTANT : T.V.L.Narasimha Rao, B.E. MBS.

PROJECT

PROPOSED RESIDENCE AT KAVALI

CLIENT

" MR. K.V.NAIDU "

GENERAL NOTES

THIS DRAWING IS THE PROPERTY OF
RAO'S CREATIVES, RAJAHENDRAYARAM,
AND IS NOT TO BE COPIED OR USED WITHOUT PRIOR PERMISSION.
THIS DRAWING SHALL NOT BE SCALED.
ONLY WRITTEN DIMENSIONS SHALL BE FOLLOWED.
IN CASE OF ANY DISCREPANCY BETWEEN ARCHITECTURAL,
STRUCTURAL AND SERVICE DRAWINGS, INFORM THE ARCHITECT
PRIOR TO THE START OF WORK.
THIS DRAWING SHALL SUPERSEDE ITS PREVIOUS VERSIONS.

**SITE AREA : 522 S.MT ,
624 SQ.YDS**

**EACH FLOOR
SLAB AREA : 3328 S.FT**

SPECIFIC NOTES

STILT + 6
UPPER FLOOR

FINAL
OPTION-1


NORTH

REVISIONS

REV NO	DATE	DESCRIPTION

TYPE OF ISSUE

FOR REFERENCE

FOR APPROVAL

FOR INFORMATION

FOR EXECUTION

DATE/TITLE

S+F+4 UPPER +
PENT HOUSE FLOOR

ORIENTATION

DRAWN : MOHANA

SCALE : NTS

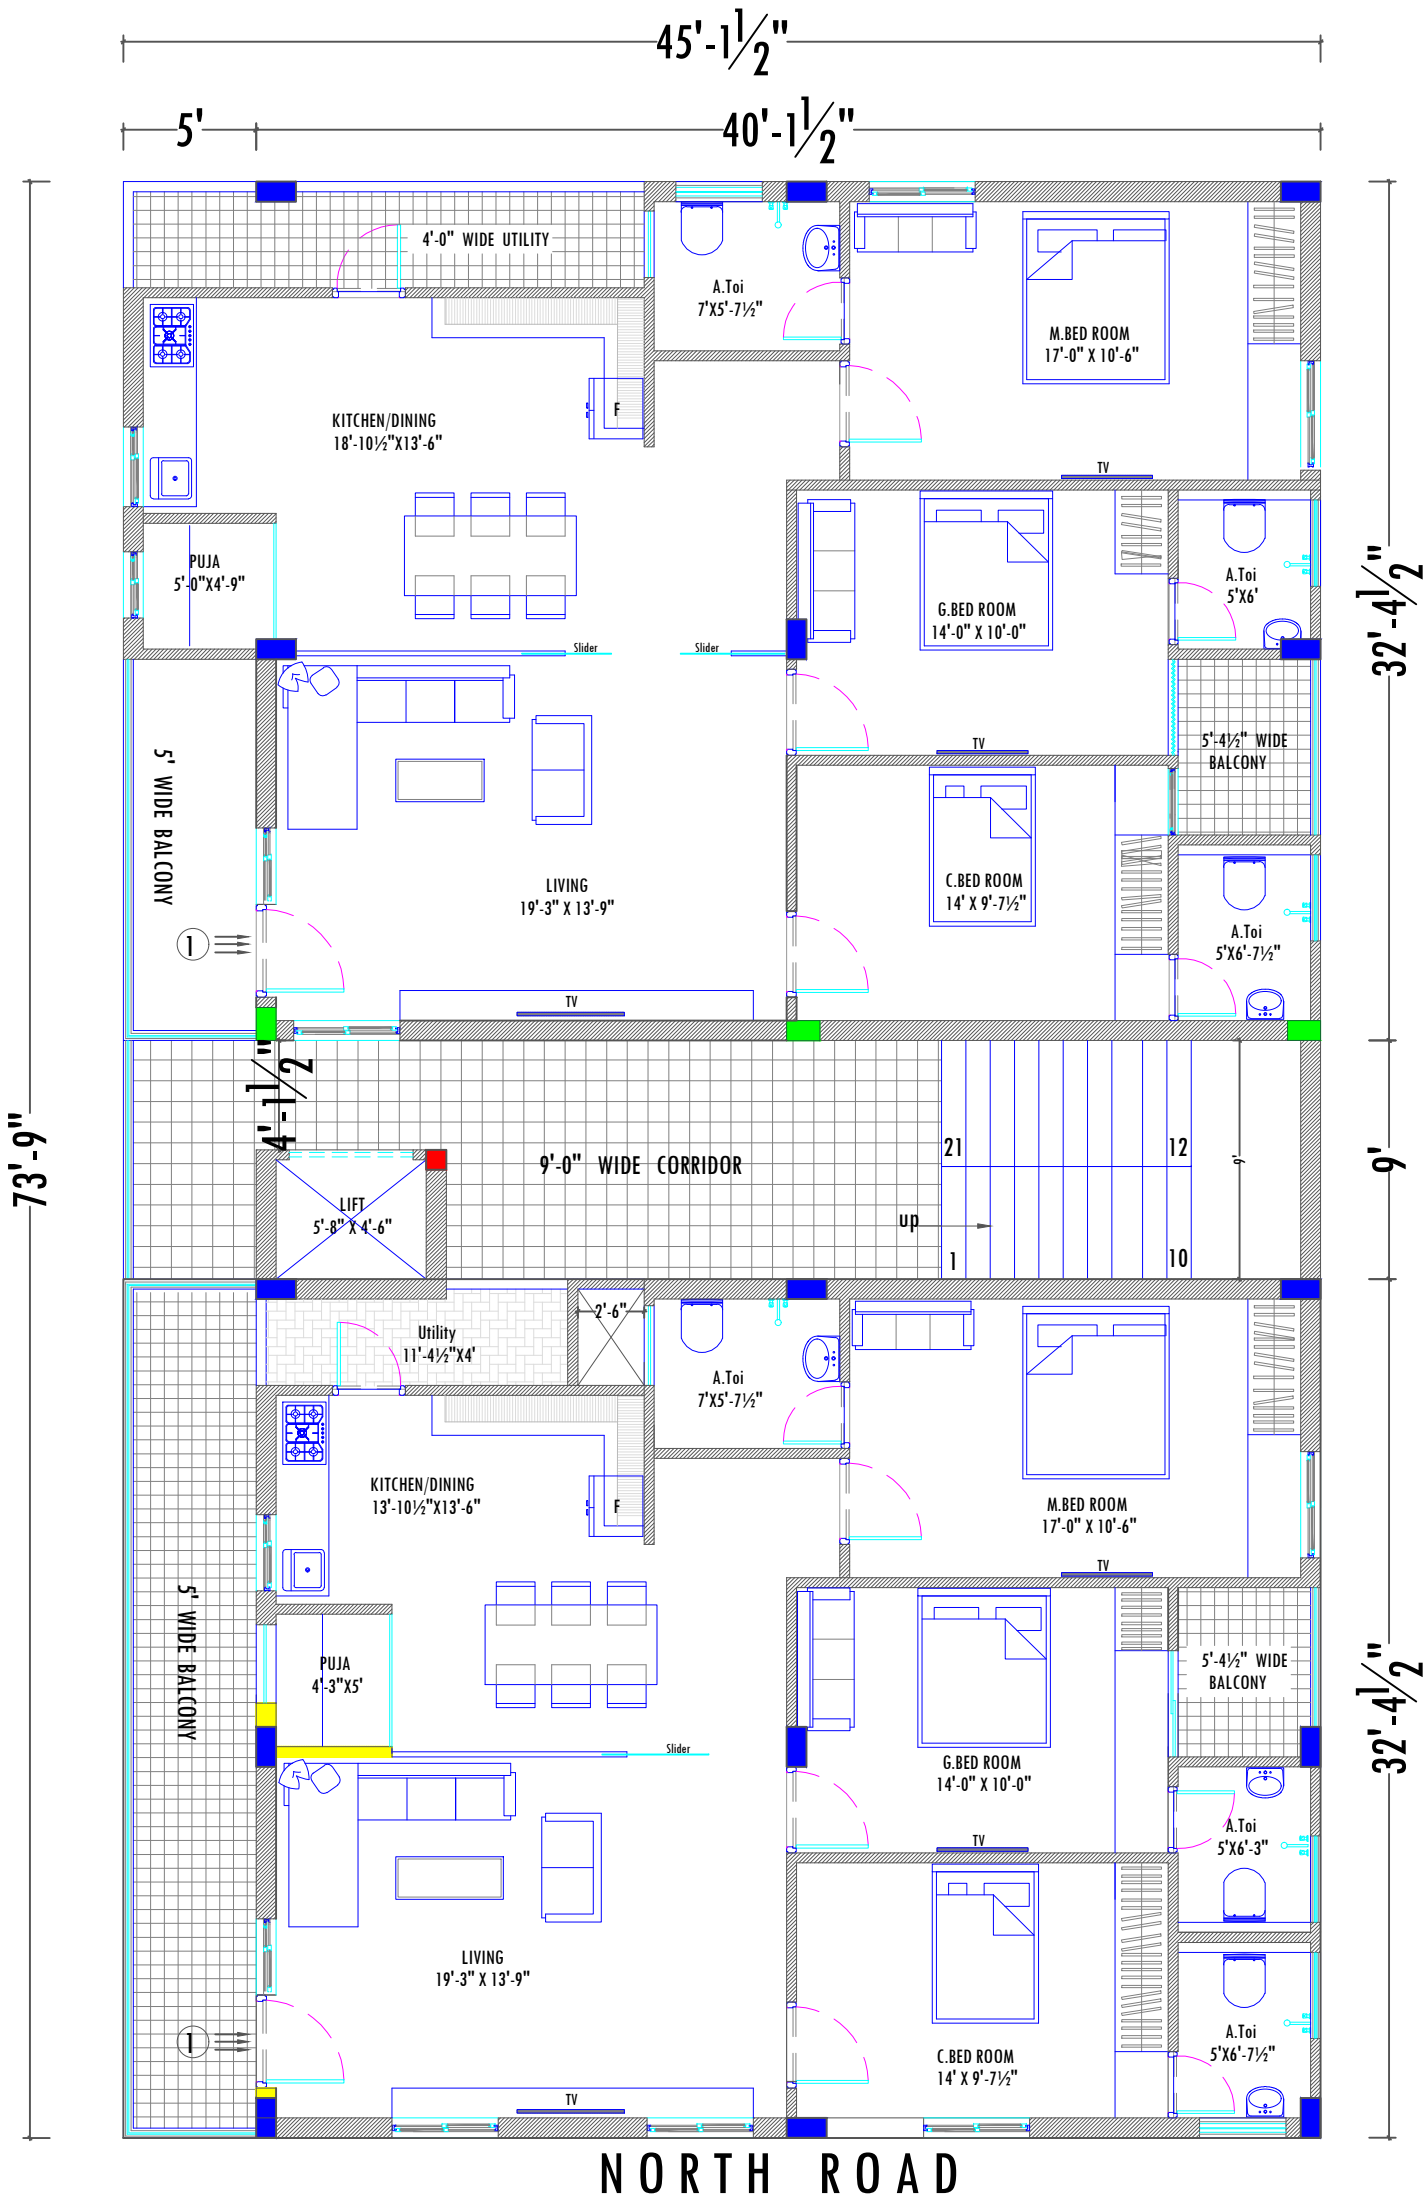
DEALT : RAO

DATE : 11-06-2025

CHECKED : RAO



PATH

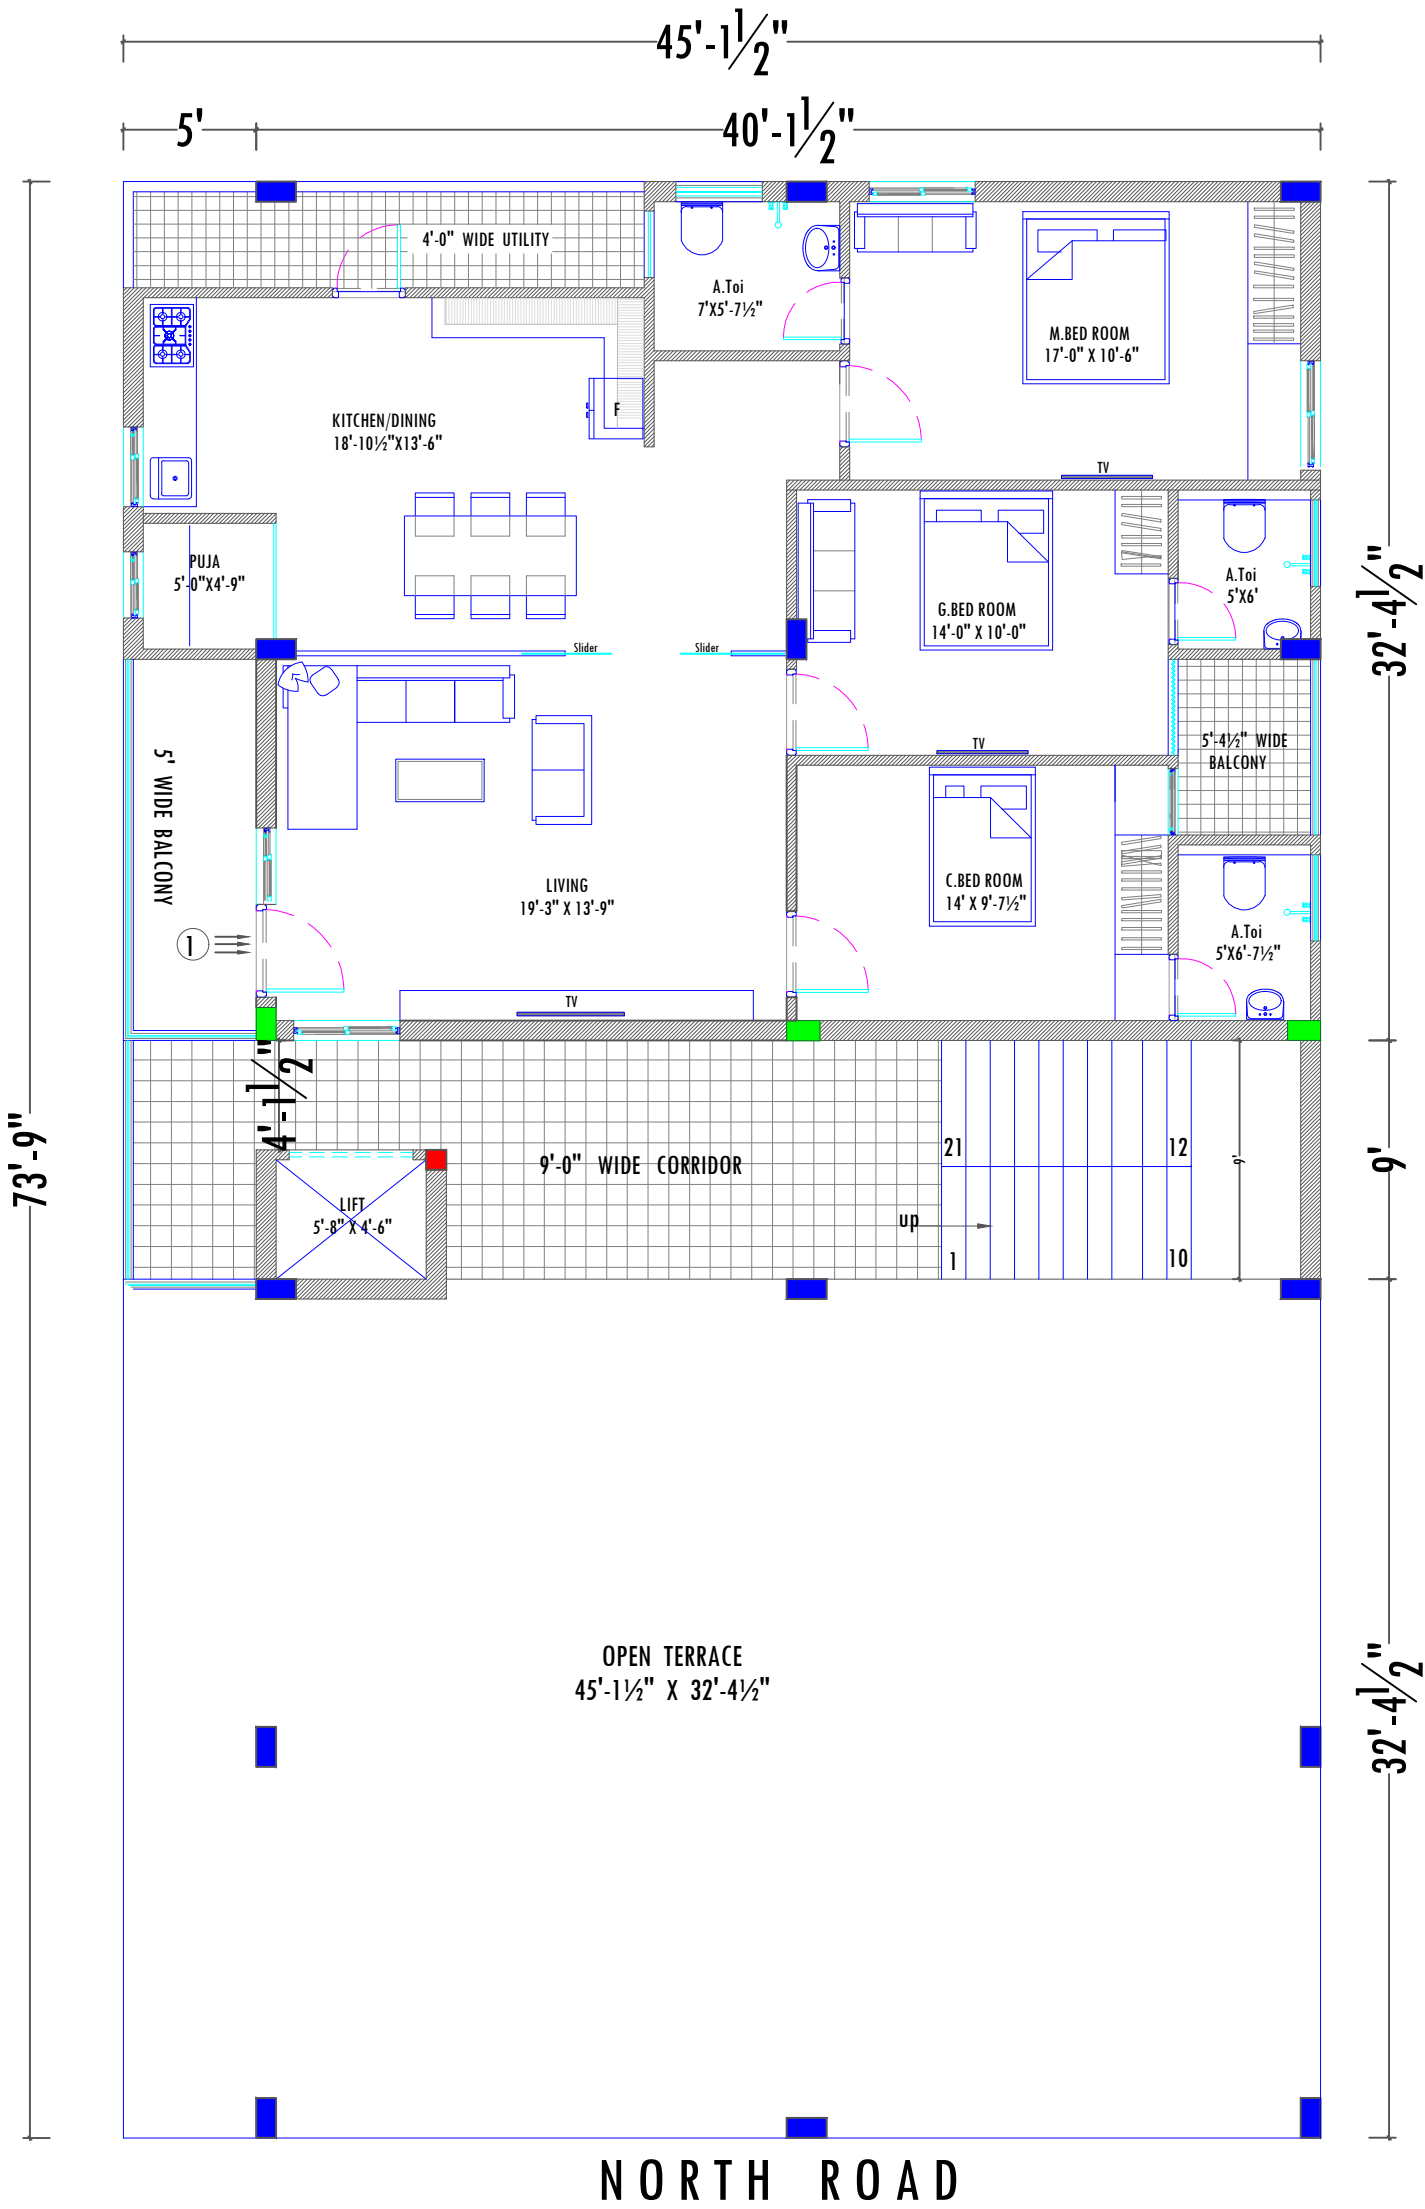
DOC/DRW/2025/KAVALI



EACH FLOOR SLAB AREA : 3328 S.FT
TOTAL NO OF FLOORS : 6½NO (STILT+FIRST +4UPPER FLOORS + PENT HOUSE)
TOTAL FLOORS SLAB AREA : 3328 S.FT X 6FLOORS + PENT HOUSE
=19968 S.FT + 1910 S.FT = 21878 S.FT

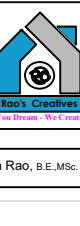

NO OF FLATS IN EACH FLOOR - 2 NO
TOTAL NO OF FLATS : 5F X 2 NO = 10 NO + 1NO (PENTHOUSE) = 11 NO

ARCHITECTS	<div><div>Rao's Creatives</div><div>Sol Nandana vanam, G-1 #76-5-46, Gandhipuram - 2 RAJAMAHENDRAVARAM - 3 Cell : 9440177204 Whatsapp only : 9948629555 Mail : raoscreatives@gmail.com</div><div></div></div>																					
	CHIEF CONSULTANT : T.V.L.Narasimha Rao, B.E,Msc.																					
PROJECT	PROPOSED RESIDENCE AT KAVALI																					
CLIENT	" MR. K.V.NAIDU "																					
GENERAL NOTES	THIS DRAWING IS THE PROPERTY OF RAO'S CREATIVES, RAJAMAHENDRAVARAM, AND IS NOT TO BE COPIED OR USED WITHOUT PRIOR PERMISSION. THIS DRAWING SHALL NOT BE SCALED. ONLY WRITTEN DIMENSIONS SHALL BE FOLLOWED. IN CASE OF ANY DISCREPANCY BETWEEN ARCHITECTURAL, STRUCTURAL AND SERVICE DRAWINGS, INFORM THE ARCHITECT PRIOR TO THE START OF WORK. THIS DRAWING SHALL SUPERSEDE ITS PREVIOUS VERSIONS.																					
	SITE AREA : 365.94 S.MT , 437.5 SQ.YDS																					
	EACH FLOOR SLAB AREA : 3328 S.FT																					
	EACH FLAT PLINTH AREA : 1461.0 S.FT COMMON& PARKING AREA 25% of Plinth Area : 365.25 S.FT BUILTUP AREA : 1826.25 S.FT																					
SPECIFIC NOTES	FIRST, SECOND, THIRD,FOURTH & FIFTH FLOORS (FIRST + 4UPPER FLOOR)																					
	FINAL																					
	<div><div></div><div>NORTH</div></div>																					
	<table><tr><td></td><td></td><td></td></tr><tr><td></td><td></td><td></td></tr><tr><td></td><td></td><td></td></tr><tr><td></td><td></td><td></td></tr><tr><td>REV NO</td><td>DATE</td><td>DESCRIPTION</td></tr><tr><td>FOR REFERENCE</td><td><input type="checkbox"/></td><td>FOR APPROVAL <input type="checkbox"/></td></tr><tr><td>FOR INFORMATION</td><td><input checked="" type="checkbox"/></td><td>FOR EXECUTION <input type="checkbox"/></td></tr></table>														REV NO	DATE	DESCRIPTION	FOR REFERENCE	<input type="checkbox"/>	FOR APPROVAL <input type="checkbox"/>	FOR INFORMATION	<input checked="" type="checkbox"/>
REV NO	DATE	DESCRIPTION																				
FOR REFERENCE	<input type="checkbox"/>	FOR APPROVAL <input type="checkbox"/>																				
FOR INFORMATION	<input checked="" type="checkbox"/>	FOR EXECUTION <input type="checkbox"/>																				
TYPE OF ISSUE	S+F+4 UPPER + PENT HOUSE FLOOR																					
DRAWING TITLE	DRAWN : MOHANA SCALE : NTS																					
	DEALT : RAO DATE : 11-06-2025																					
ORIENTATION	CHECKED : RAO																					
PATH	DOC/DRW/2024/KAVALI																					



EACH FLOOR SLAB AREA : 3328 S.FT
TOTAL NO OF FLOORS : 6 1/2 NO (STILT+FIRST +4UPPER FLOORS + PENT HOUSE)
TOTAL FLOORS SLAB AREA : 3328 S.FT X 6FLOORS + PENT HOUSE
=19968 S.FT + 1910 S.FT = 21878 S.FT

NO OF FLATS IN EACH FLOOR - 2 NO
TOTAL NO OF FLATS : 5F X 2 NO = 10 NO + 1NO (PENTHOUSE) = 11 NO

ARCHITECTS	<div>Rao's Creatives</div> <div>Sol Nandana vanam, G-1 #76-5-46, Gandhipuram - 2 RAJAMAHENDRAVARAM - 3 Cell : 9440177204 Whatsapp only : 9948629555 Mail : raoscreatives@gmail.com</div> <div><div>Rao's Creatives You Dream... We Create</div></div>	
	CHIEF CONSULTANT : T.V.L.Narasimha Rao, B.E.,Msc.	
PROJECT	PROPOSED RESIDENCE AT KAVALI	
CLIENT	" MR. K.V.NAIDU "	
GENERAL NOTES	THIS DRAWING IS THE PROPERTY OF RAO'S CREATIVES, RAJAMAHENDRAVARAM, AND IS NOT TO BE COPIED OR USED WITHOUT PRIOR PERMISSION. THIS DRAWING SHALL NOT BE SCALED. ONLY WRITTEN DIMENSIONS SHALL BE FOLLOWED. IN CASE OF ANY DISCREPANCY BETWEEN ARCHITECTURAL, STRUCTURAL AND SERVICE DRAWINGS, INFORM THE ARCHITECT PRIOR TO THE START OF WORK. THIS DRAWING SHALL SUPERSEDE ITS PREVIOUS VERSIONS.	
	SITE AREA : 365.94 S.MT , 437.5 SQ.YDS	
	EACH FLOOR SLAB AREA : 3328 S.FT	
	EACH FLAT PLINTH AREA : 1461.0 S.FT COMMON& PARKING AREA 25% of Plinth Area : 365.25 S.FT BUILTUP AREA : 1826.25 S.FT	
SPECIFIC NOTES		
	PENT HOUSE	
	FINAL	
	<div></div> <div>NORTH</div>	
REVISIONS		
TYPE OF ISSUE	REV NO DATE DESCRIPTION	
	FOR REFERENCE <input type="checkbox"/> FOR APPROVAL <input type="checkbox"/>	
DRAWING TITLE	FOR INFORMATION <input checked="" type="checkbox"/> FOR EXECUTION <input type="checkbox"/>	
	S+F+4 UPPER + PENT HOUSE FLOOR	
ORIENTATION	DRAWN : MOHANA SCALE : NTS	
	DEALT : RAO DATE: 11-06-2025	
PATH	CHECKED : RAO	
	DOC/DRW/2024/KAVALI	